A2
594 x 420mm

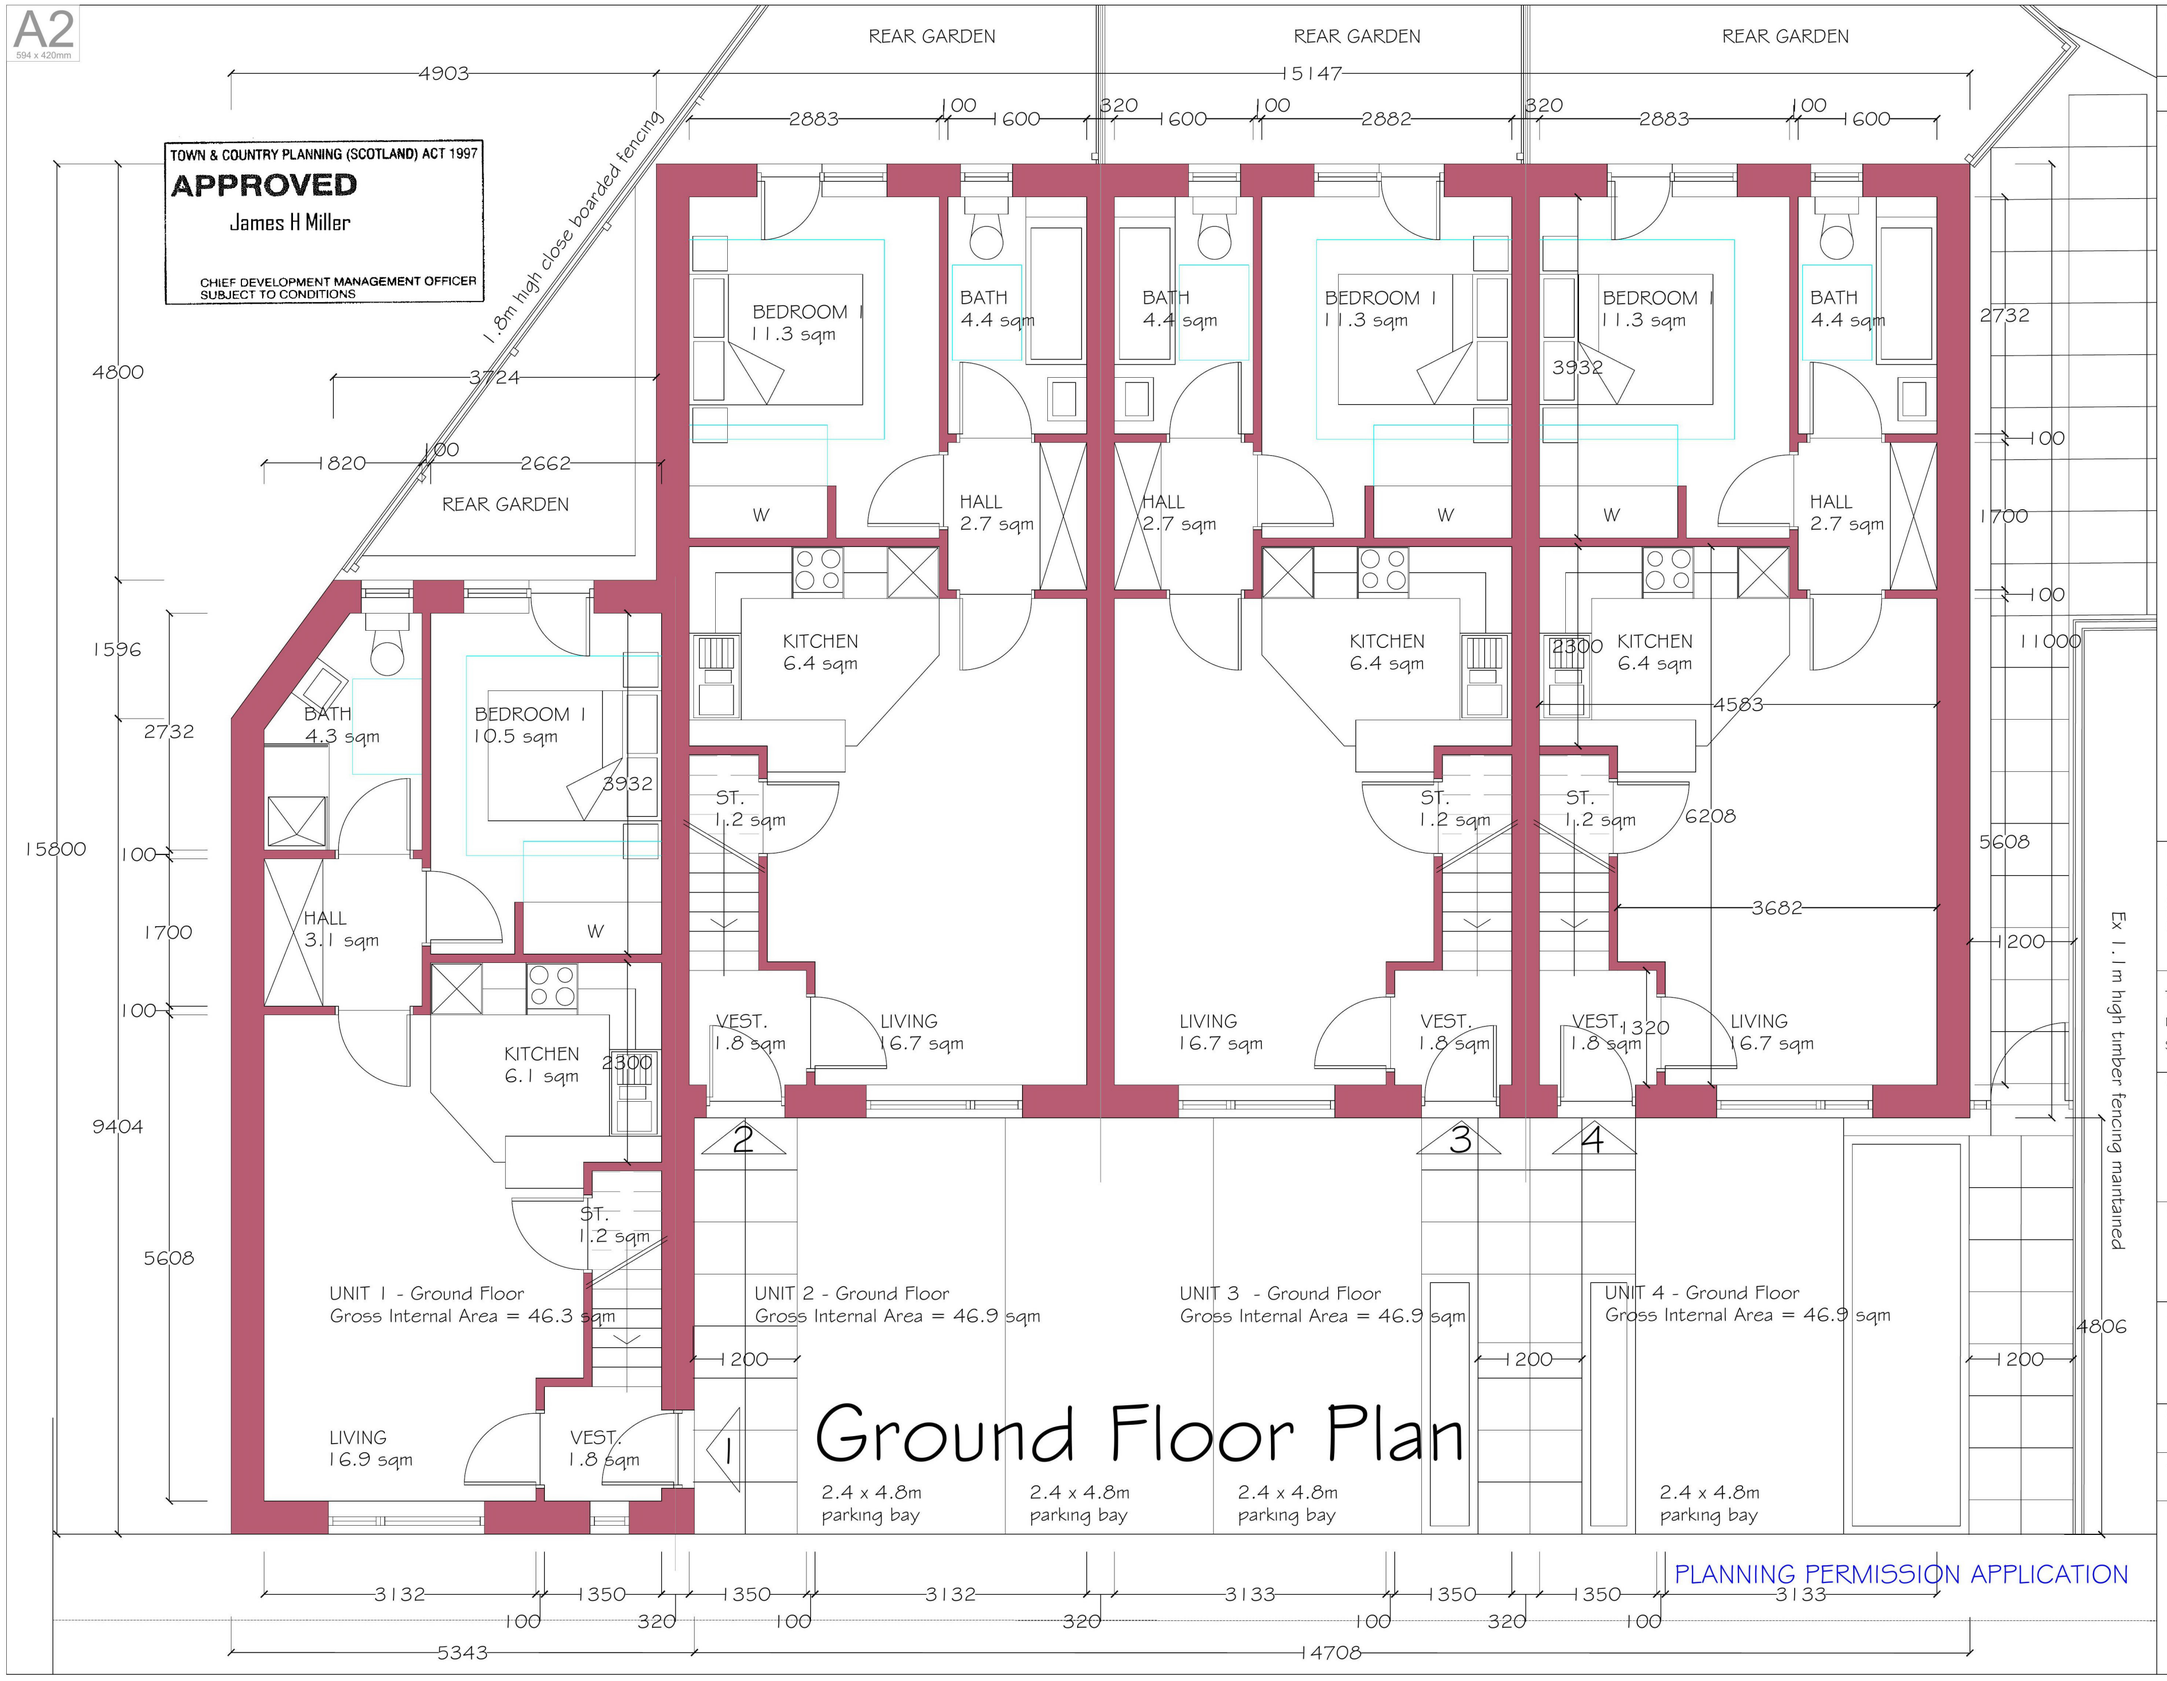

NOTES

Internal dimensions are finished sizes unless otherwise stated.

REVISION SCHEDULE

rev	description	date

DO NOT SCALE FROM DRAWING :: SITE CHECK DIMENSIONS

All dimensions to be site checked by the Contractor and all discrepancies to be advised to the Architect prior to the work being commenced.
Use stated dimensions only.

This Drawing Is Copyright.

This is the drawing referred to in my application

Dated :: 15/01/20

Signed :: Eric McMillan

CLIENT ::

A Neilson ::
12 Stanlane Place, Largs

PROJECT ::

Proposed Residential Development

DRAWING ::

Ground Floor Plan
As Proposed

Scale	Date	Drawn by
1:50 @ A2	13_01_20	emcm
Job No.	Drawing No.	Revision No.
19041	DD 111	.

McMILLAN & CRONIN
chartered architects & planning consultants
24 MAIN STREET,
LARGS :: KA30 8AB
tel. (44) 01475 686818
fax. (44) 01475 686331
mail@mcmillancronin.co.uk